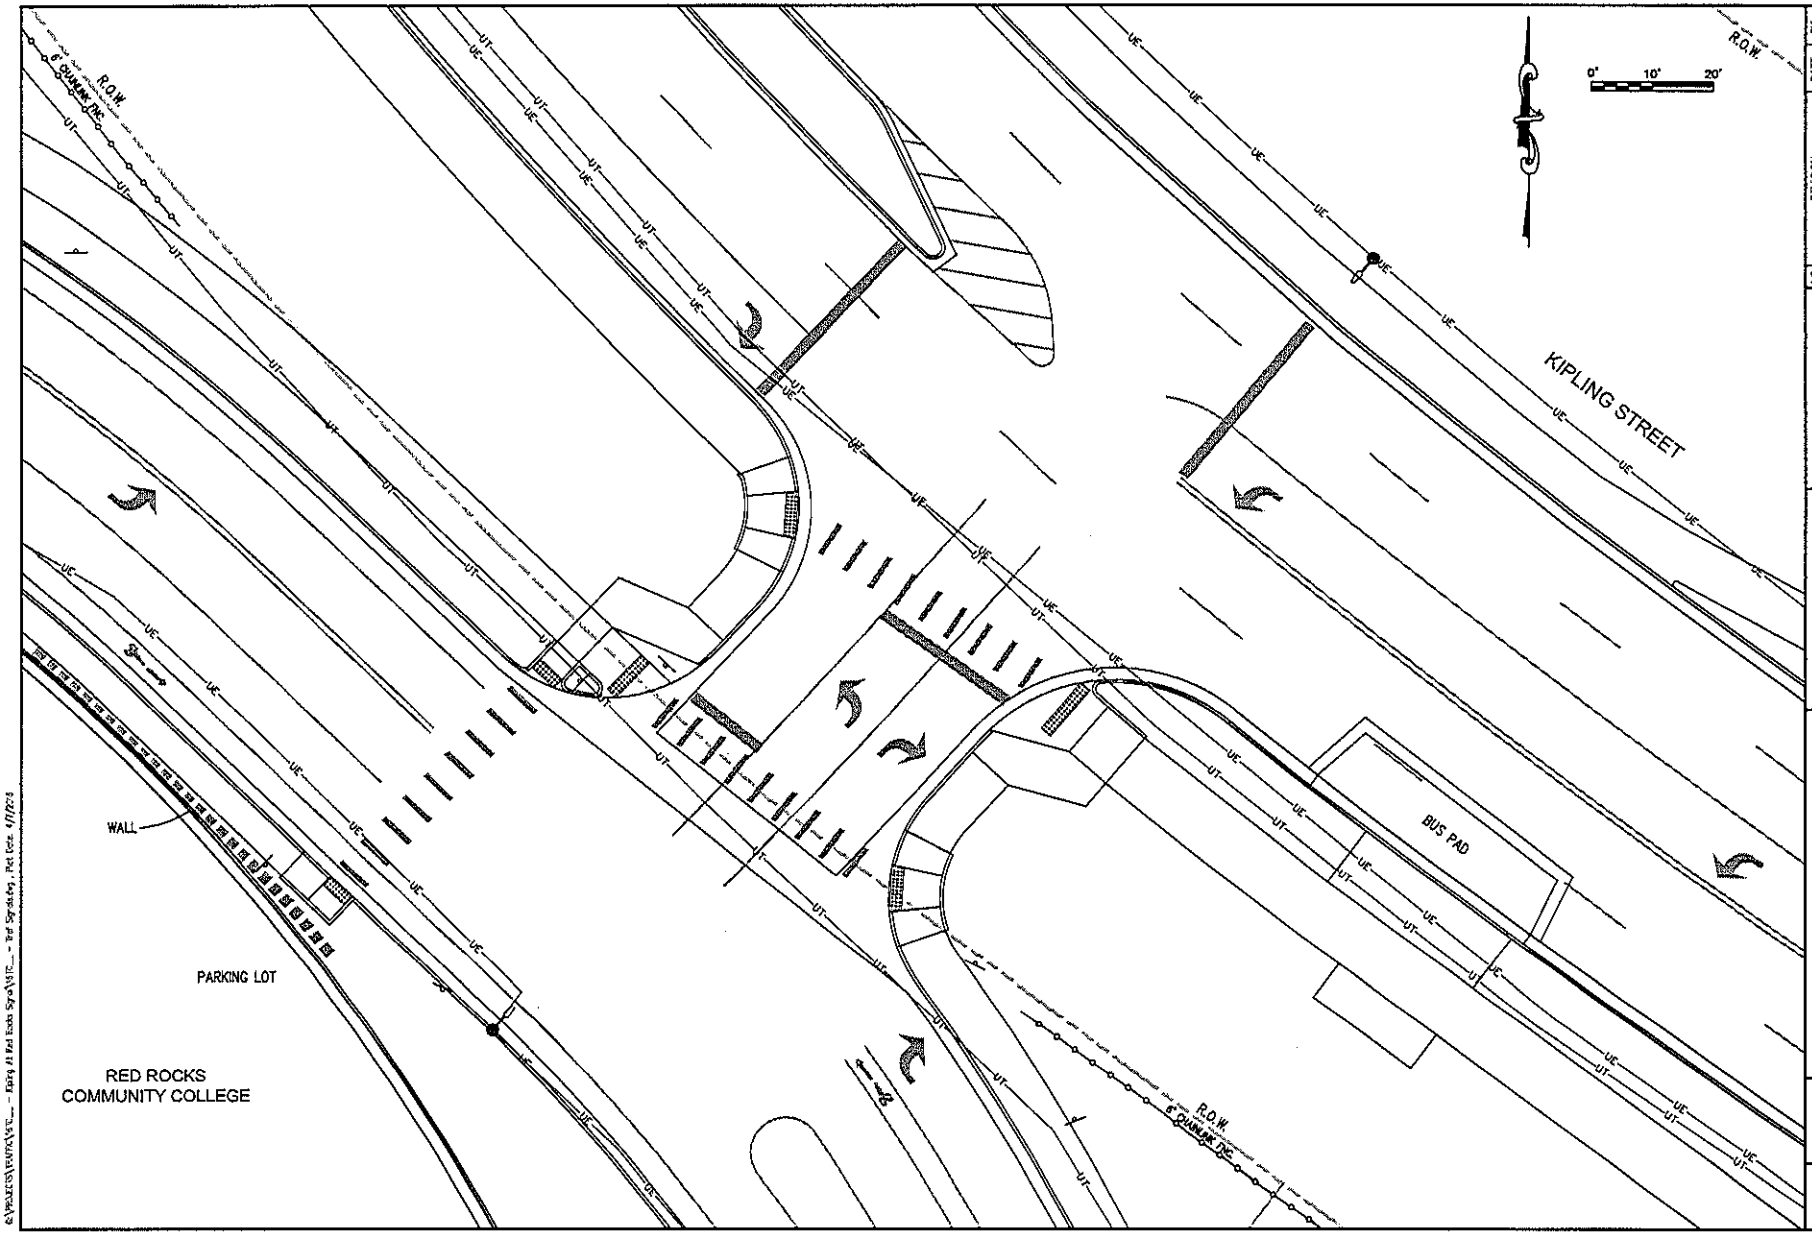

NO.	REVISION	DATE	BY
1			
2			
3			
4			
5			

Public Works Department
Engineering Division
8101 Ralston Road
Arvada, Colorado 80002
Phone 720-898-7640

CITY OF ARVADA

PROJECT NO. _____

KIPLING STREET AT RED ROCKS COMM. COLLEGE

ENGINEER

DESIGN BY

DRAWN BY KBC

GHT

OP